


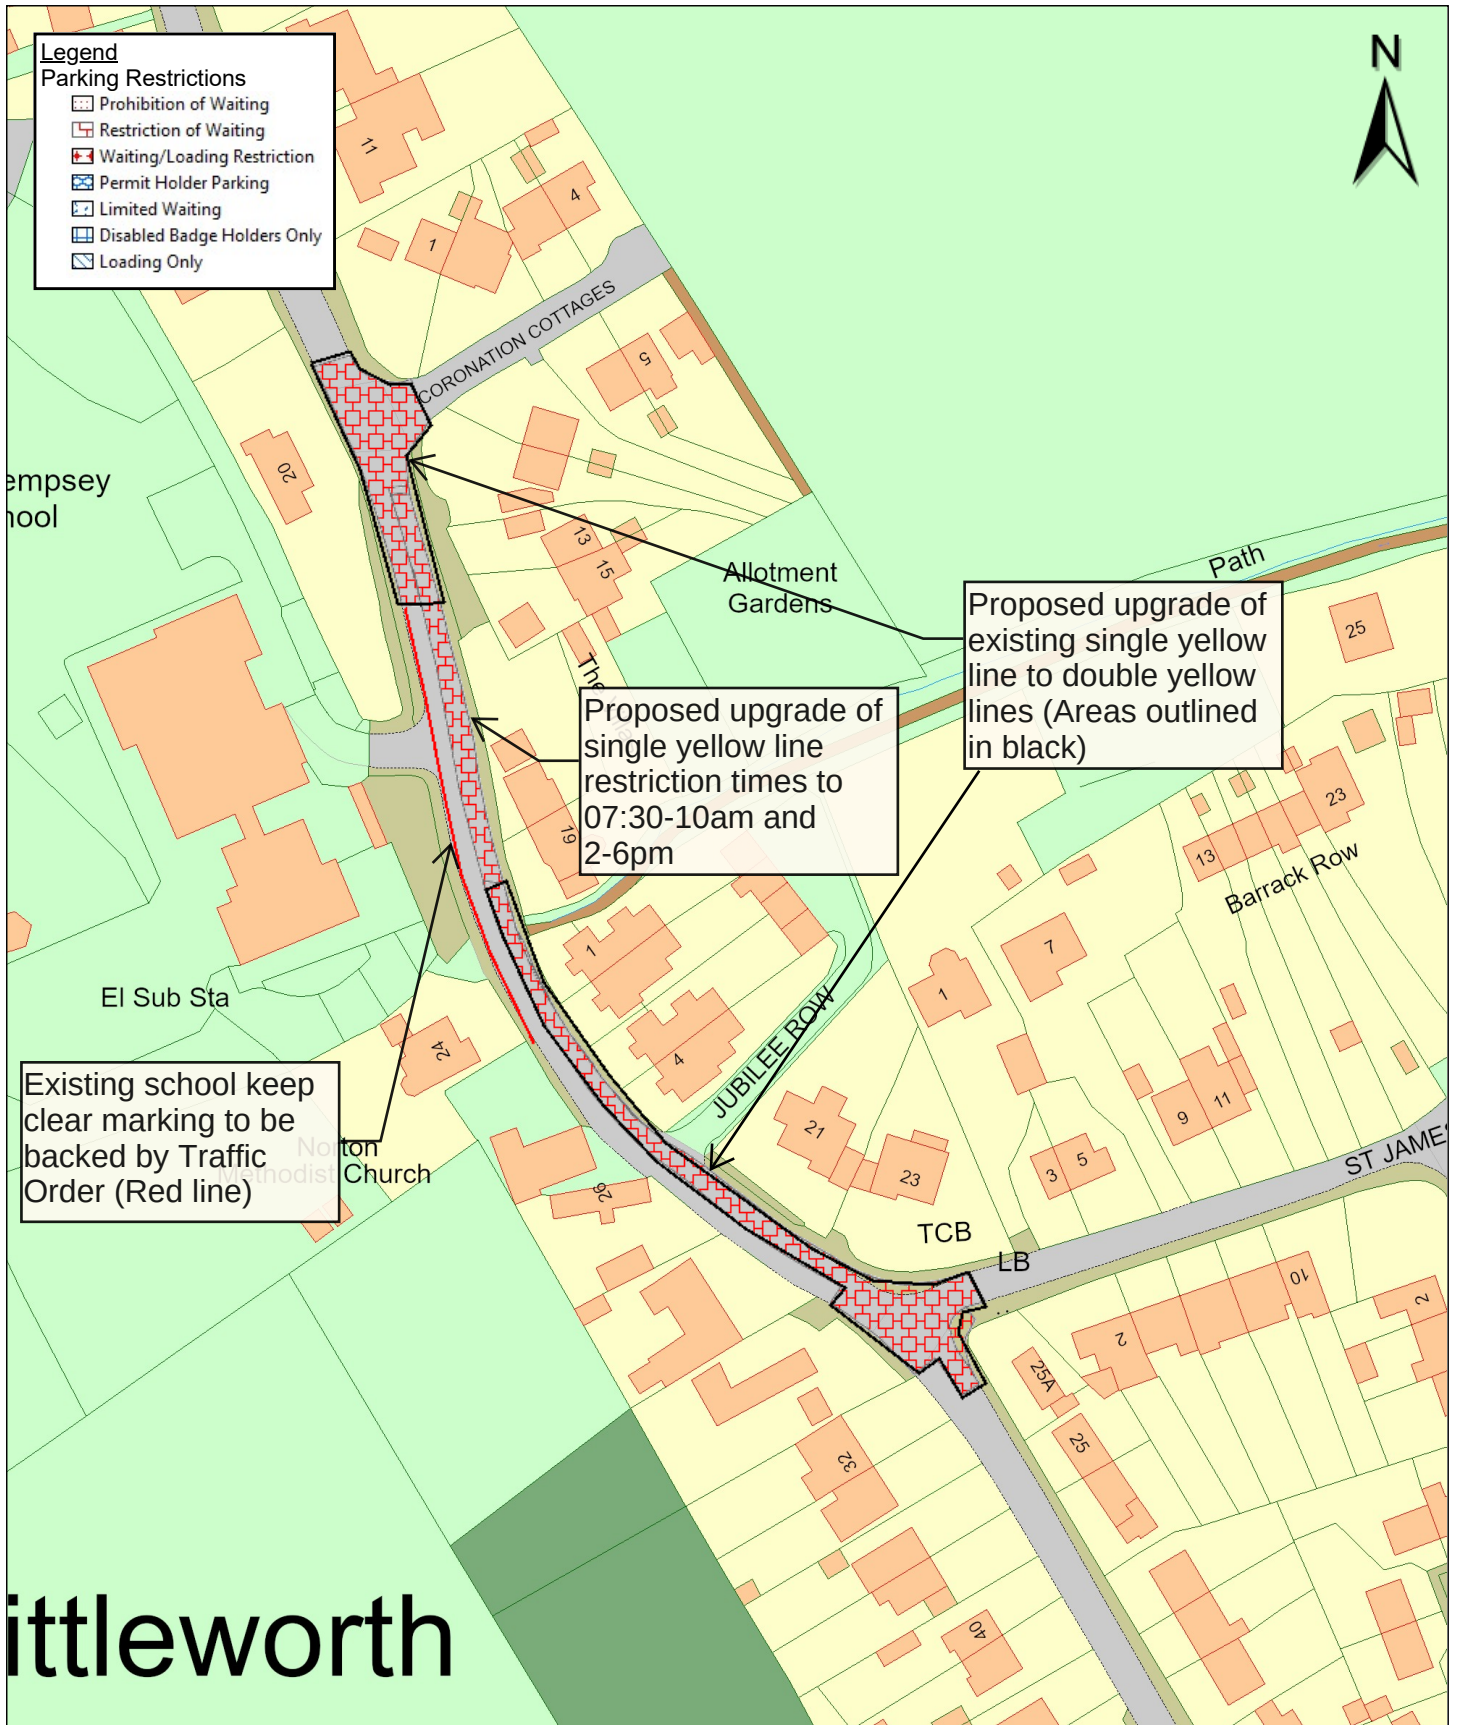

© Crown copyright and
database rights 2023
Ordnance Survey AC0000809204.

0 5 25 50 metres

Wadborough Road, Littleworth
Proposed Parking Restrictions

Indicative Scale: 1:1,250

Drawing 2023.1198.1



worcestershire
county council

Worcestershire County Council
County Hall
Spetchley Road
Worcester
WR5 2NP