

ROAD TRAFFIC REGULATION ACT 1984
WORCESTERSHIRE COUNTY COUNCIL
(DISTRICT OF WYCHAVON – NON-URBAN AREA)
(PERMITTED PARKING AREA AND SPECIAL PARKING AREA)
(WAITING RESTRICTIONS AND STREET PARKING PLACES)
CONSOLIDATION ORDER 2004 (VARIATION) ORDER 2024
[PROHIBITION OF WAITING AND RESTRICTION OF WAITING ON VARIOUS ROADS,
LITTLEWORTH]

Worcestershire County Council in exercise of their powers under Section 1(1), 2 (1) to (3), 3 (1), 4(2) and 124 and Part IV of Schedule 9 of the Road Traffic Regulation Act 1984 (which said Act is hereinafter referred to as "the Act of 1984") and of all other powers them enabling in that behalf, and after consultation with the Chief Officer of Police in accordance with Part III of Schedule 9 to the said Act of 1984, hereby make the following Order:-

1. The Worcestershire County Council (District of Wychavon – Non-Urban Area) (Permitted Parking Area and Special Parking Area) (Waiting Restrictions and Street Parking Places) Consolidation Order 2004 is hereby varied by the attachment thereto of the plan attached to this Order (which has the effect of imposing on the lengths and sides of roads identified in the plan attached to this Order a prohibition of waiting and restriction of waiting in accordance with the provisions of the Consolidation Order).
2. The Order shall come into operation on 14 November 2024 and may be cited as Worcestershire County Council (District of Wychavon – Non-Urban area) (Permitted Parking Area and Special Parking Area) (Waiting Restrictions and Street Parking Places) Consolidation Order 2004 (Variation) Order 2024 [Prohibition of Waiting and Restriction of waiting on Various Roads, Littleworth]

Dated 24 October 2024

The Common Seal of)
Worcestershire County Council was)
hereunto affixed in the presence of:)

L. Williams

Laura Williams
Principal Solicitor



AREA CODE: 388000, 250000



worcestershire
countycouncil

SHEET REVISION NUMBER -3

SHEET ACTIVE FROM - 14th November 2024



WORCESTERSHIRE COUNTY COUNCIL

(DISTRICT OF WYCHAVON - NON-URBAN AREAS)

(PERMITTED PARKING AREA AND SPECIAL PARKING AREA)

(WAITING RESTRICTIONS AND STREET PARKING PLACES) CONSOLIDATION ORDER 2004



L. Williams
Laura Williams
Principal Solicitor


SCALE - 1:1250

This map is reproduced from Ordnance Survey material with the permission of the Controller of Her Majesty's Stationary Office
© Crown copyright. Unauthorised reproduction infringes Crown copyright and may lead to prosecution or civil proceedings.
Worcestershire County Council, LA 09073L. For reference purposes only. No further copies may be made.



Wychavon District Council
Civic Centre
Queen Elizabeth Drive
Pershore
Worcestershire
WR10 1PT

AREA CODE: 388000, 250250

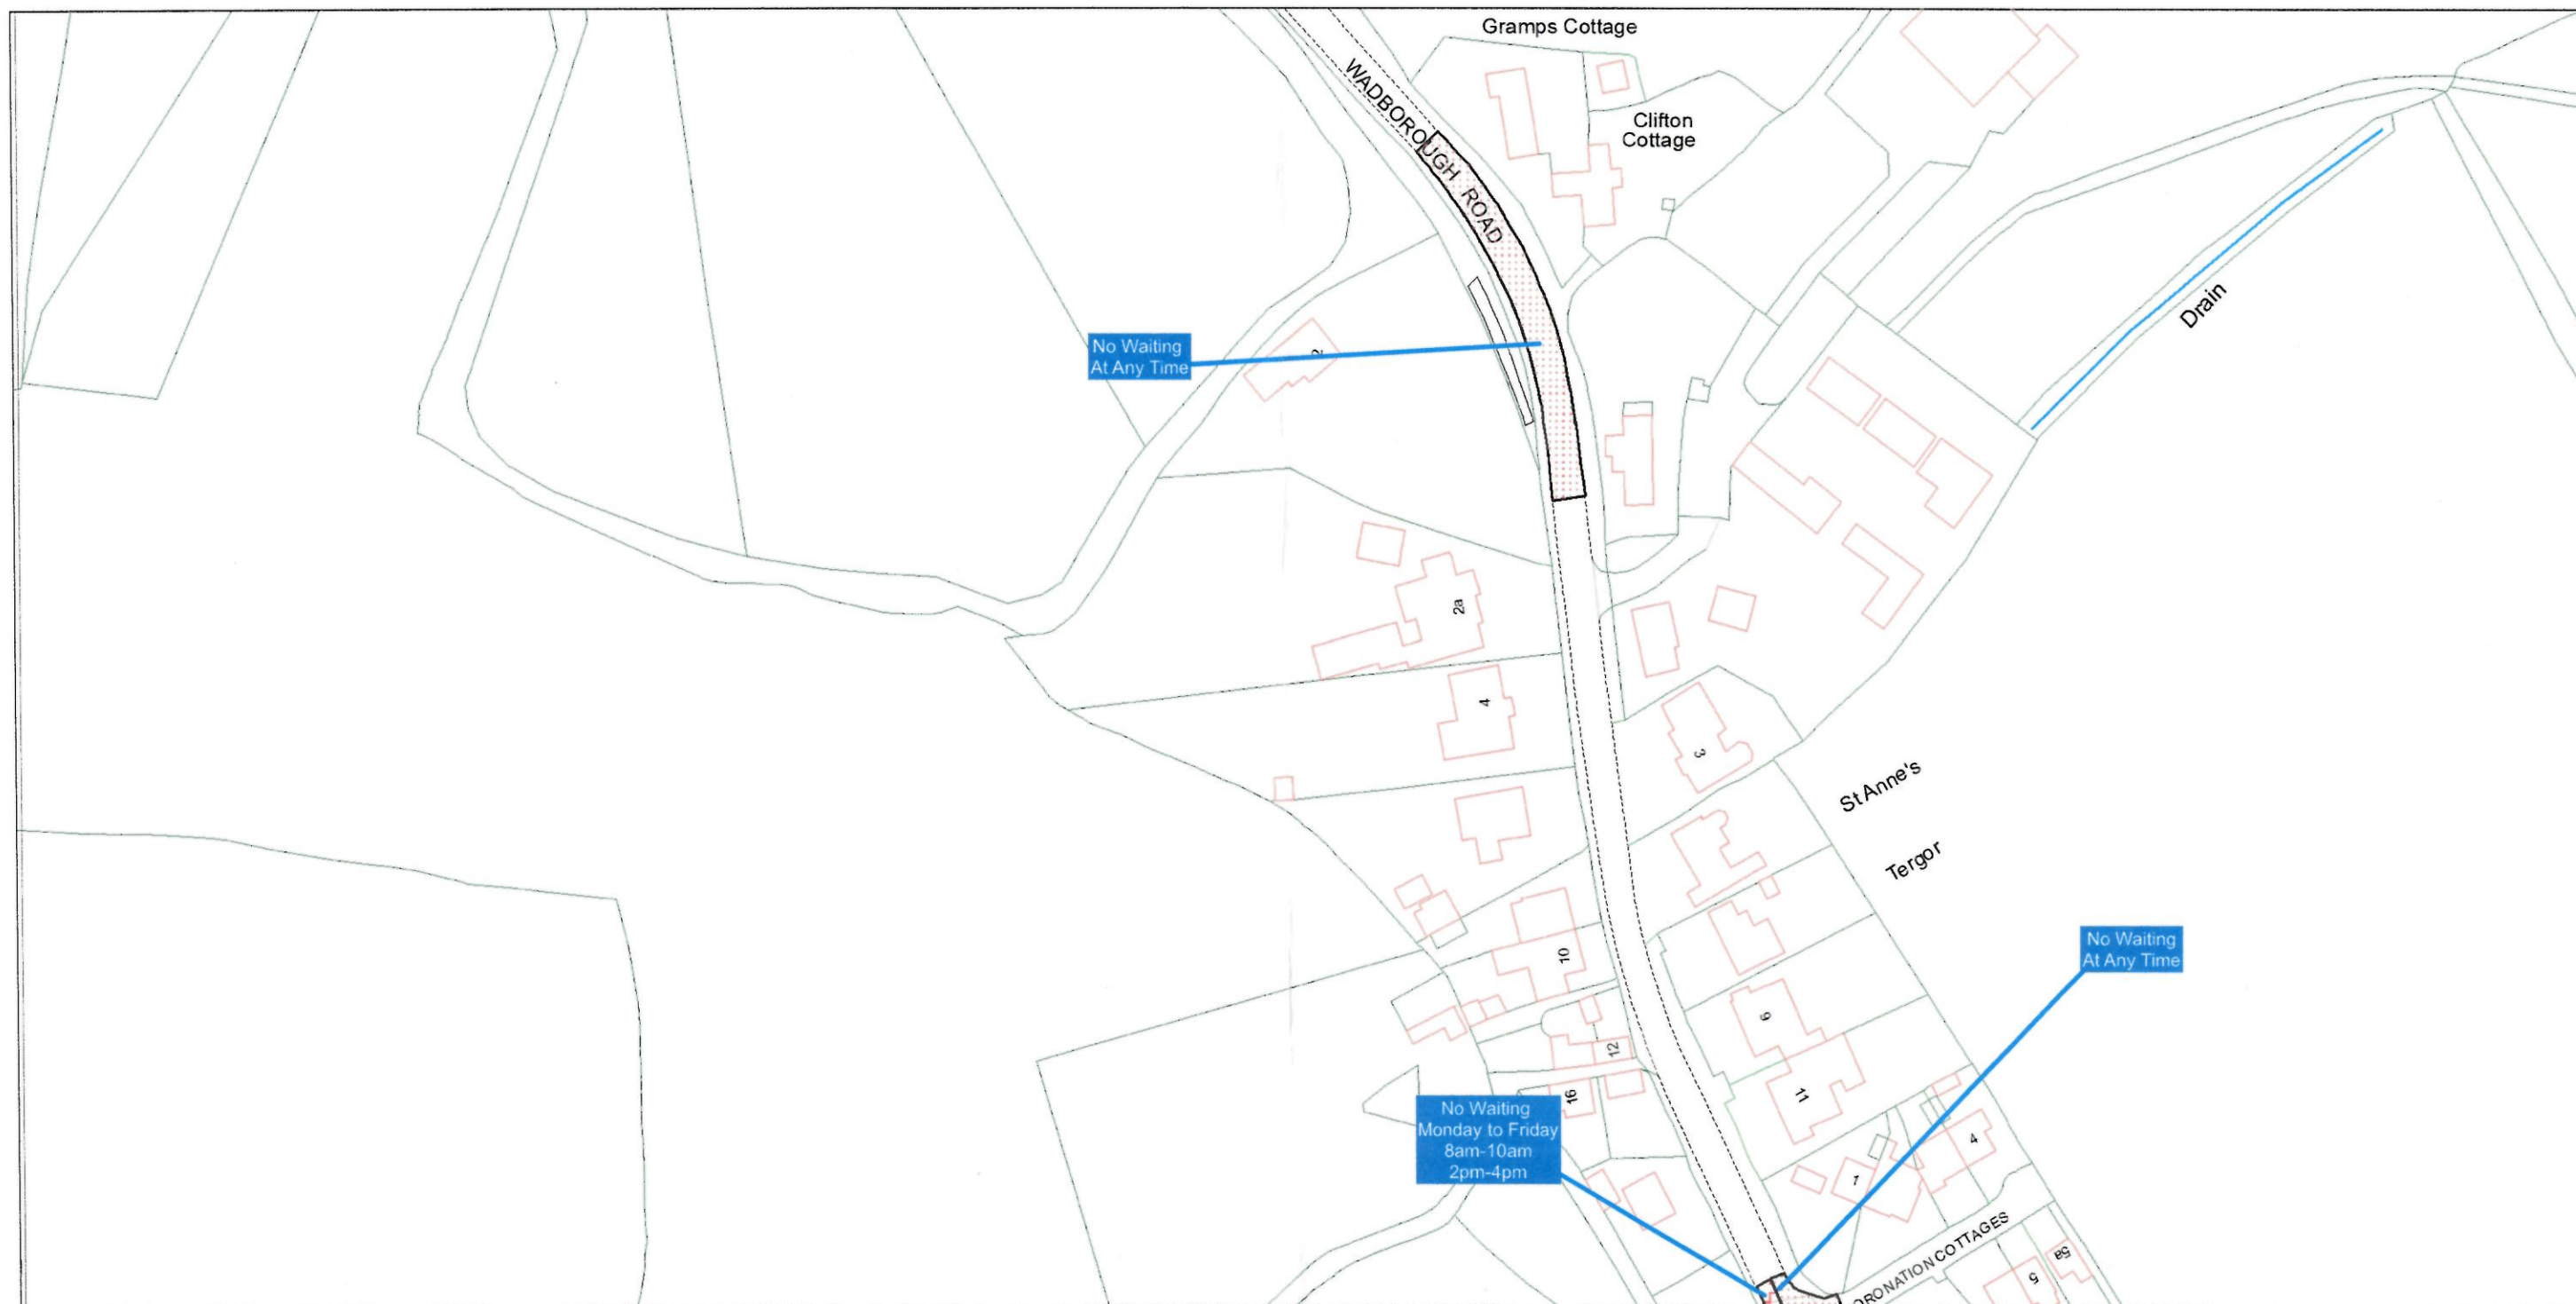

WORCESTERSHIRE COUNTY COUNCIL

(DISTRICT OF WYCHAVON - NON-URBAN AREAS)

(PERMITTED PARKING AREA AND SPECIAL PARKING AREA)

(WAITING RESTRICTIONS AND STREET PARKING PLACES) CONSOLIDATION ORDER 2004

 **WYCHAVON**
DISTRICT COUNCIL
good services, good value

L. Williams
Laura Williams
Principal Solicitor

SCALE - 1:1250

This map is reproduced from Ordnance Survey material with the permission of the Controller of Her Majesty's Stationery Office.
© Crown copyright. Unauthorised reproduction infringes Crown copyright and may lead to prosecution or civil proceedings.
Worcestershire County Council, LA 09073L. For reference purposes only. No further copies may be made.

Wychavon District Council
Civic Centre
Queen Elizabeth Drive
Persnore
Worcestershire
WR10 1PT